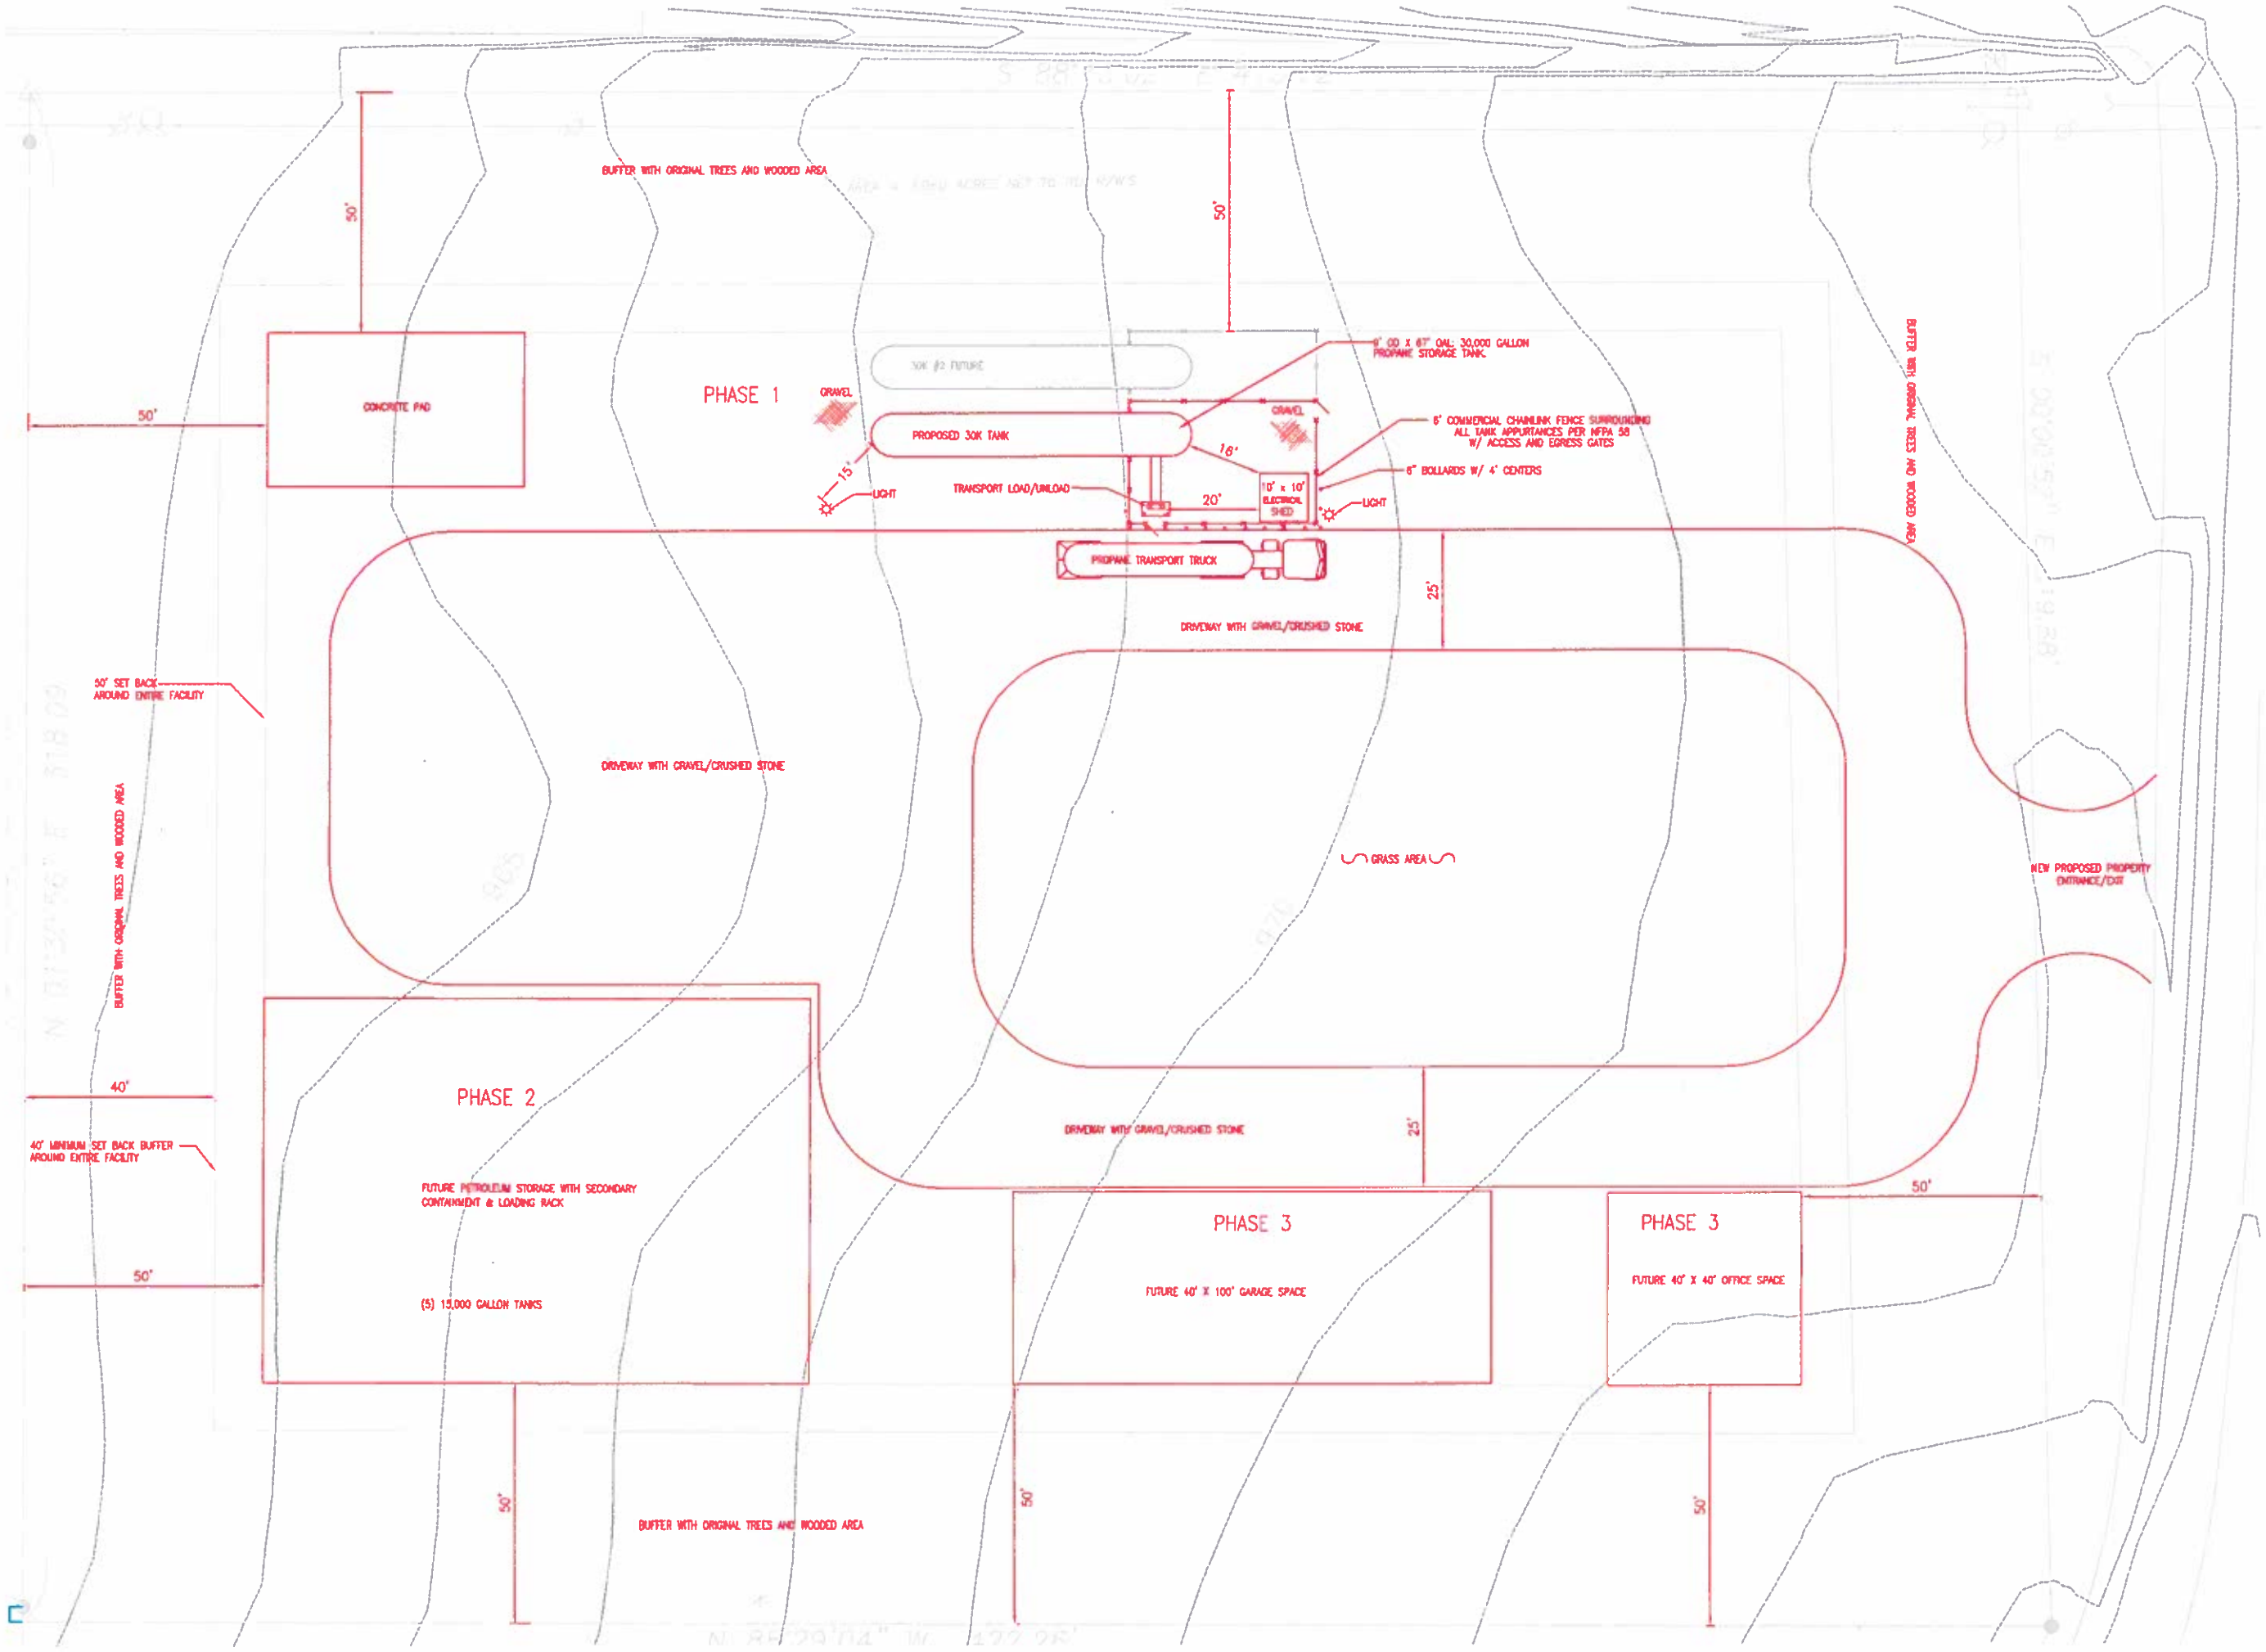
BUFFER WITH ORIGINAL TREES AND WOODED AREA
50'
50'
50'
CONCRETE PAD
PHASE 1
GRAVEL
30K #2 FUTURE
PROPOSED 30K TANK
GRAVEL
9' OD X 67' OAL 30,000 GALLON PROPANE STORAGE TANK
6' COMMERCIAL CHAINLINK FENCE SURROUNDING ALL TANK APPURTANCES PER NFPA 58 W/ ACCESS AND EGRESS GATES
8" BOLLARDS W/ 4' CENTERS
16'
15'
LIGHT
TRANSPORT LOAD/UNLOAD
20'
10' x 10' ELECTRICAL SHED
LIGHT
PROPANE TRANSPORT TRUCK
25'
DRIVEWAY WITH GRAVEL/CRUSHED STONE
BUFFER WITH ORIGINAL TREES AND WOODED AREA
50' SET BACK AROUND ENTIRE FACILITY
DRIVEWAY WITH GRAVEL/CRUSHED STONE
GRASS AREA
NEW PROPOSED PROPERTY ENTRANCE/EXIT
BUFFER WITH ORIGINAL TREES AND WOODED AREA
40'
40' MINIMUM SET BACK BUFFER AROUND ENTIRE FACILITY
PHASE 2
FUTURE PETROLEUM STORAGE WITH SECONDARY CONTAINMENT & LOADING RACK
(5) 15,000 GALLON TANKS
DRIVEWAY WITH GRAVEL/CRUSHED STONE
25'
50'
PHASE 3
FUTURE 40' X 100' GARAGE SPACE
PHASE 3
FUTURE 40' X 40' OFFICE SPACE
50'
50'
50'
50'
BUFFER WITH ORIGINAL TREES AND WOODED AREA