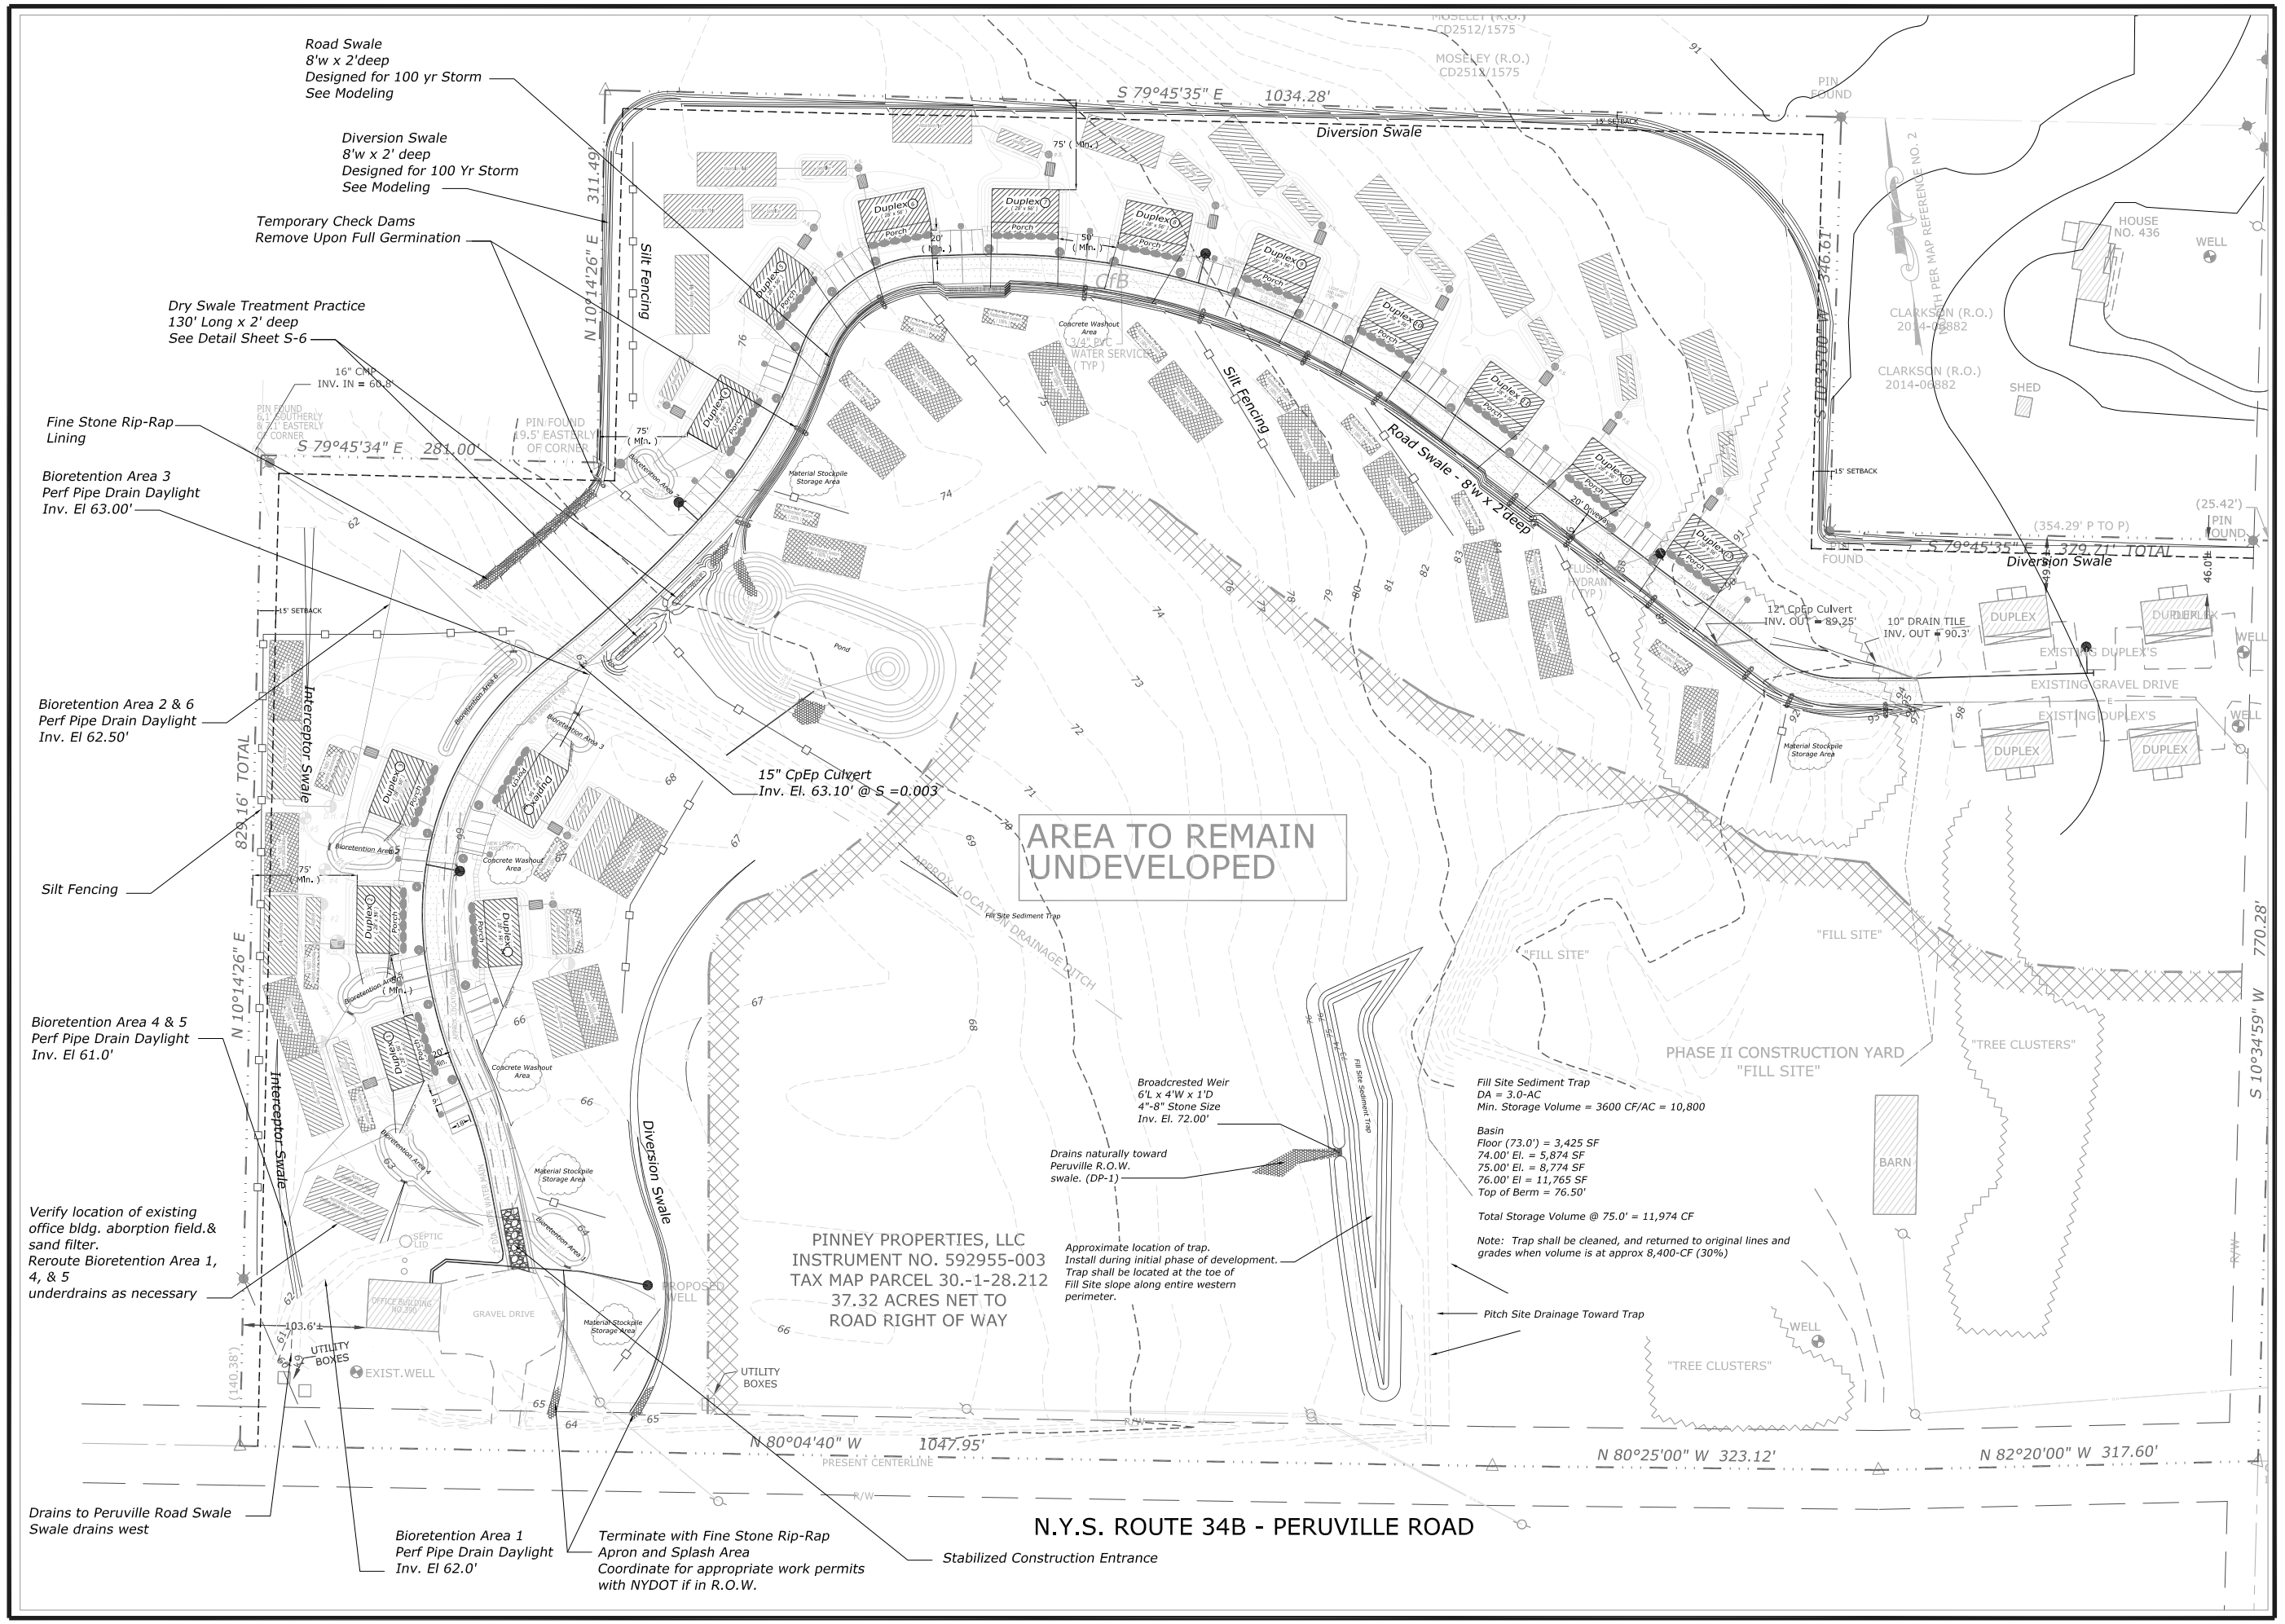

No.	Date	STM.	Description
	6/13/16		Edits and additions to swales.
	6/15/16		Added rip-rap aprons to swales.
	6/15/16		Added existing absorption field. Adjusted BR drains.

REVISIONS

EROSION AND SEDIMENT CONTROL PLAN

PINNEY PROPERTIES, LLS
(T) LANSING, LANSING, NY

DUPLEX APARTMENTS
PERUVILLE RD & SCOFIELD RD
(T) LANSING, NY

STATE OF NEW YORK · TIMOTHY C. BUHL · LICENSED PROFESSIONAL ENGINEER

TIMOTHY C. BUHL, P.E.
GOODRICH HILL ROAD, LOCKE N.Y. 13092 607 423-1919

DATE: Oct. 6, 2015
SCALE: 1"=60'
DRAWN: SDG
JOB: 10-121
SHEET: S-4