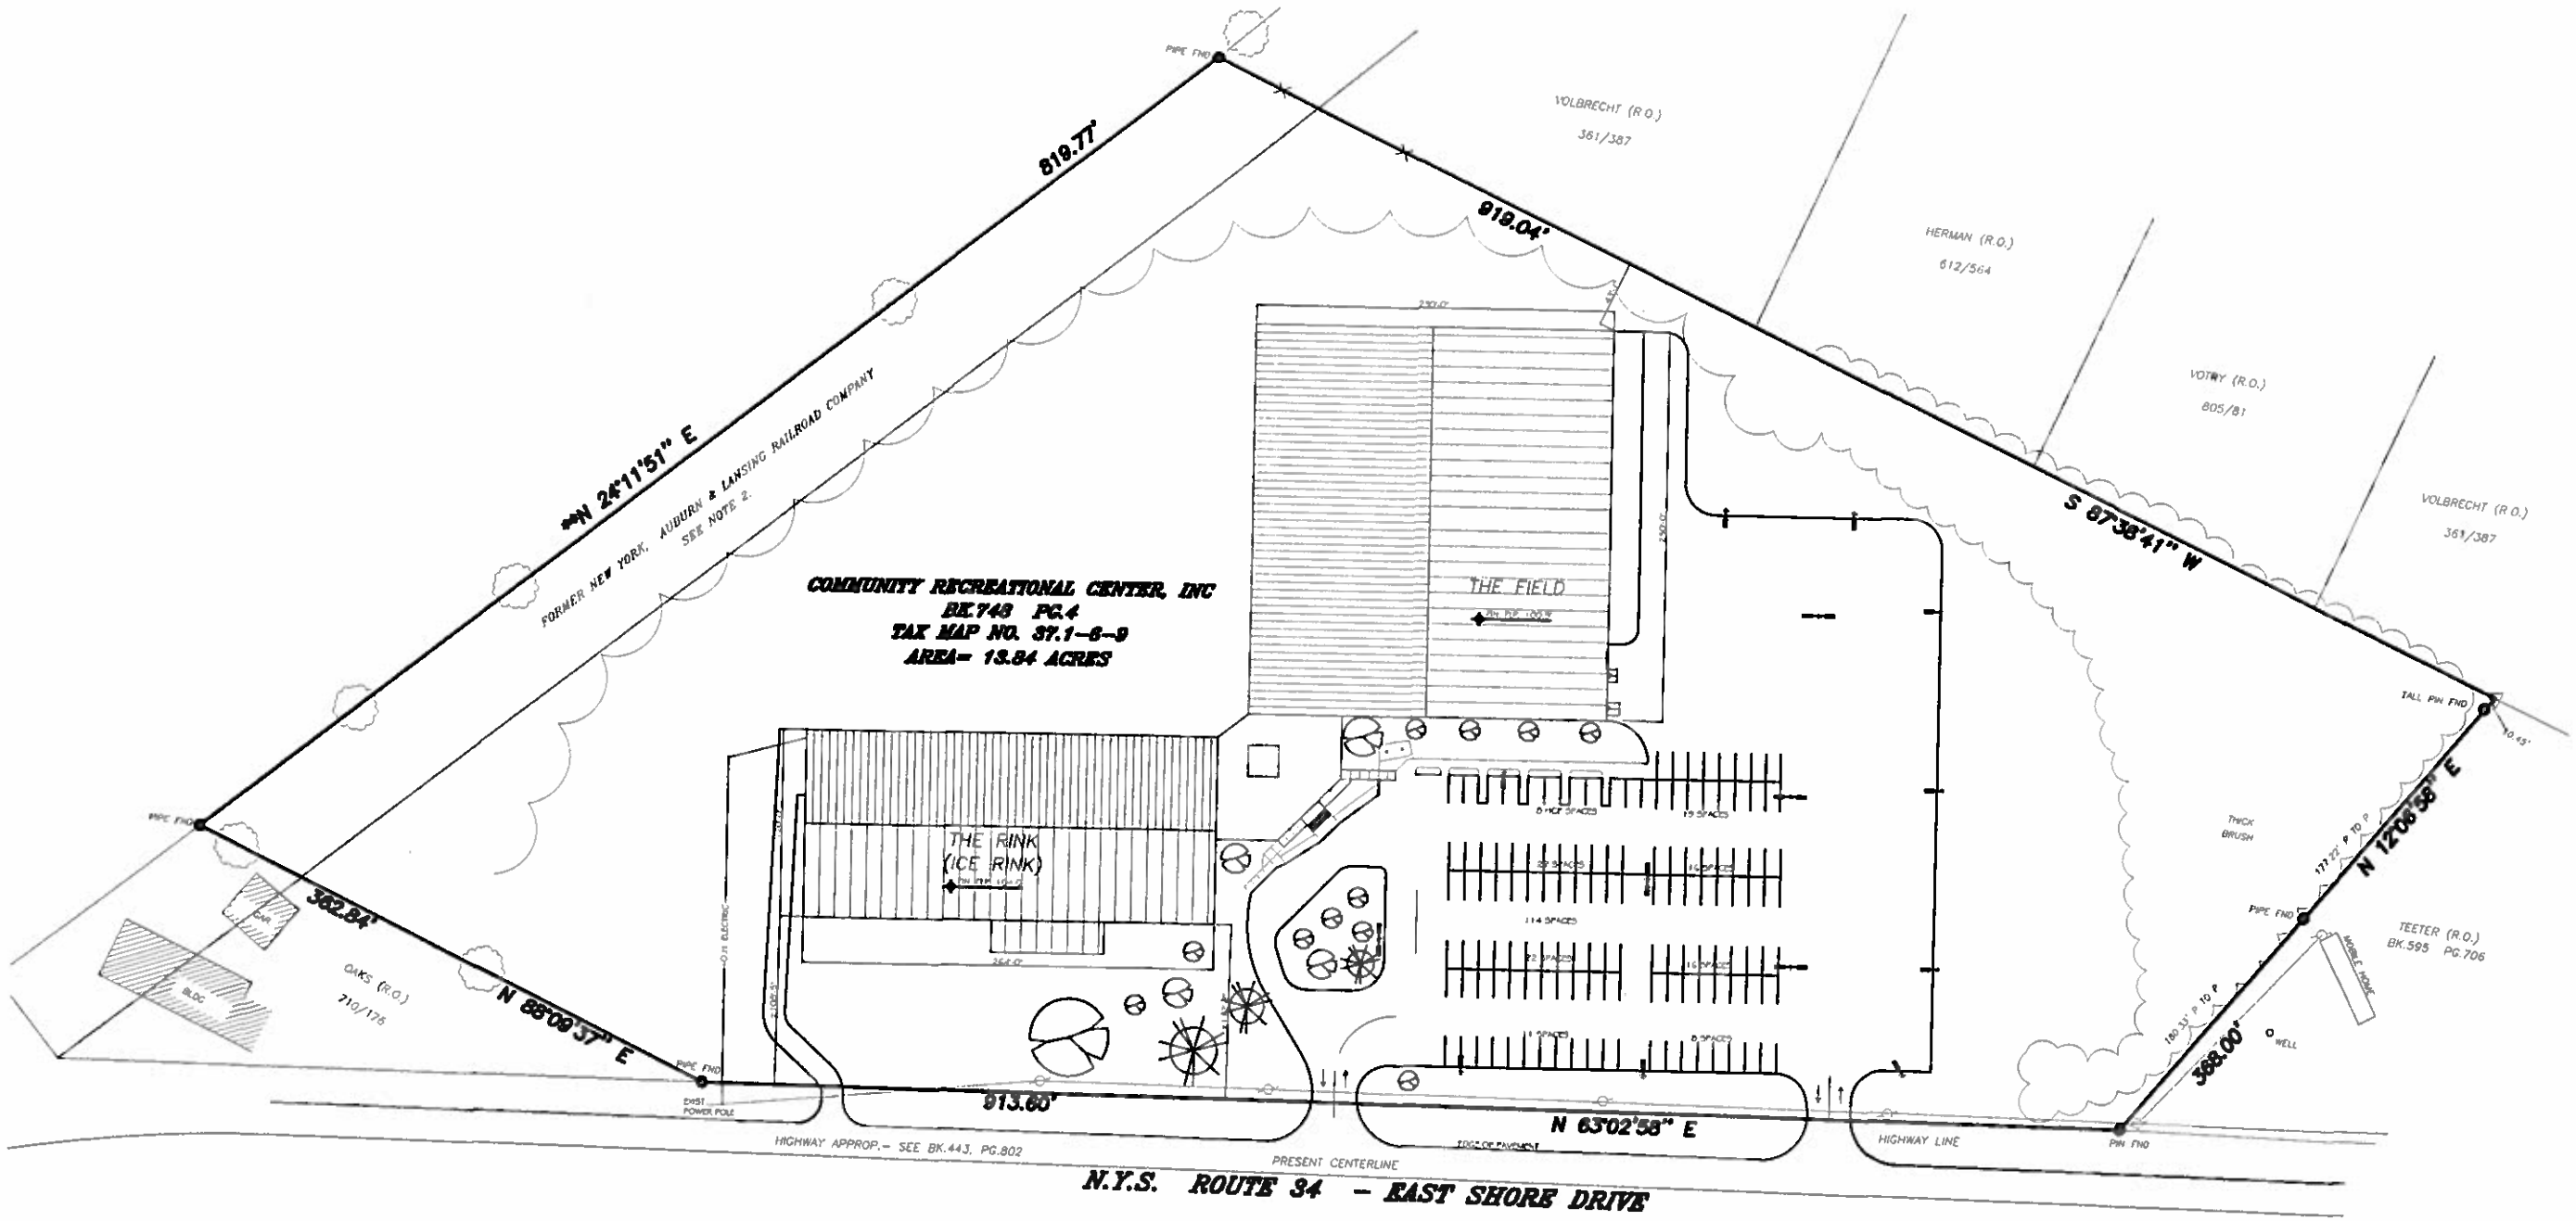

EXISTING SITE PLAN
1"=40'-0"

NORTH

REACH WORKS

REACH WORKS ROCK CLIMBING FACILITY
LANSING RECREATION FACILITY
EAST SHORE DRIVE, LANSING, NY

GEORGE W. BREUHAUS, ARCHITECT
850 DANBY ROAD SUITE 220
ITHACA, NEW YORK 14850

TEL: 607-257-8048

PROJ.NO: 16-27
SCALE: AS NOTED
DRAWN: BRSUHAUS
DATE: 8 SEPT 2016
EXISTING SITE PLAN

SITE-1

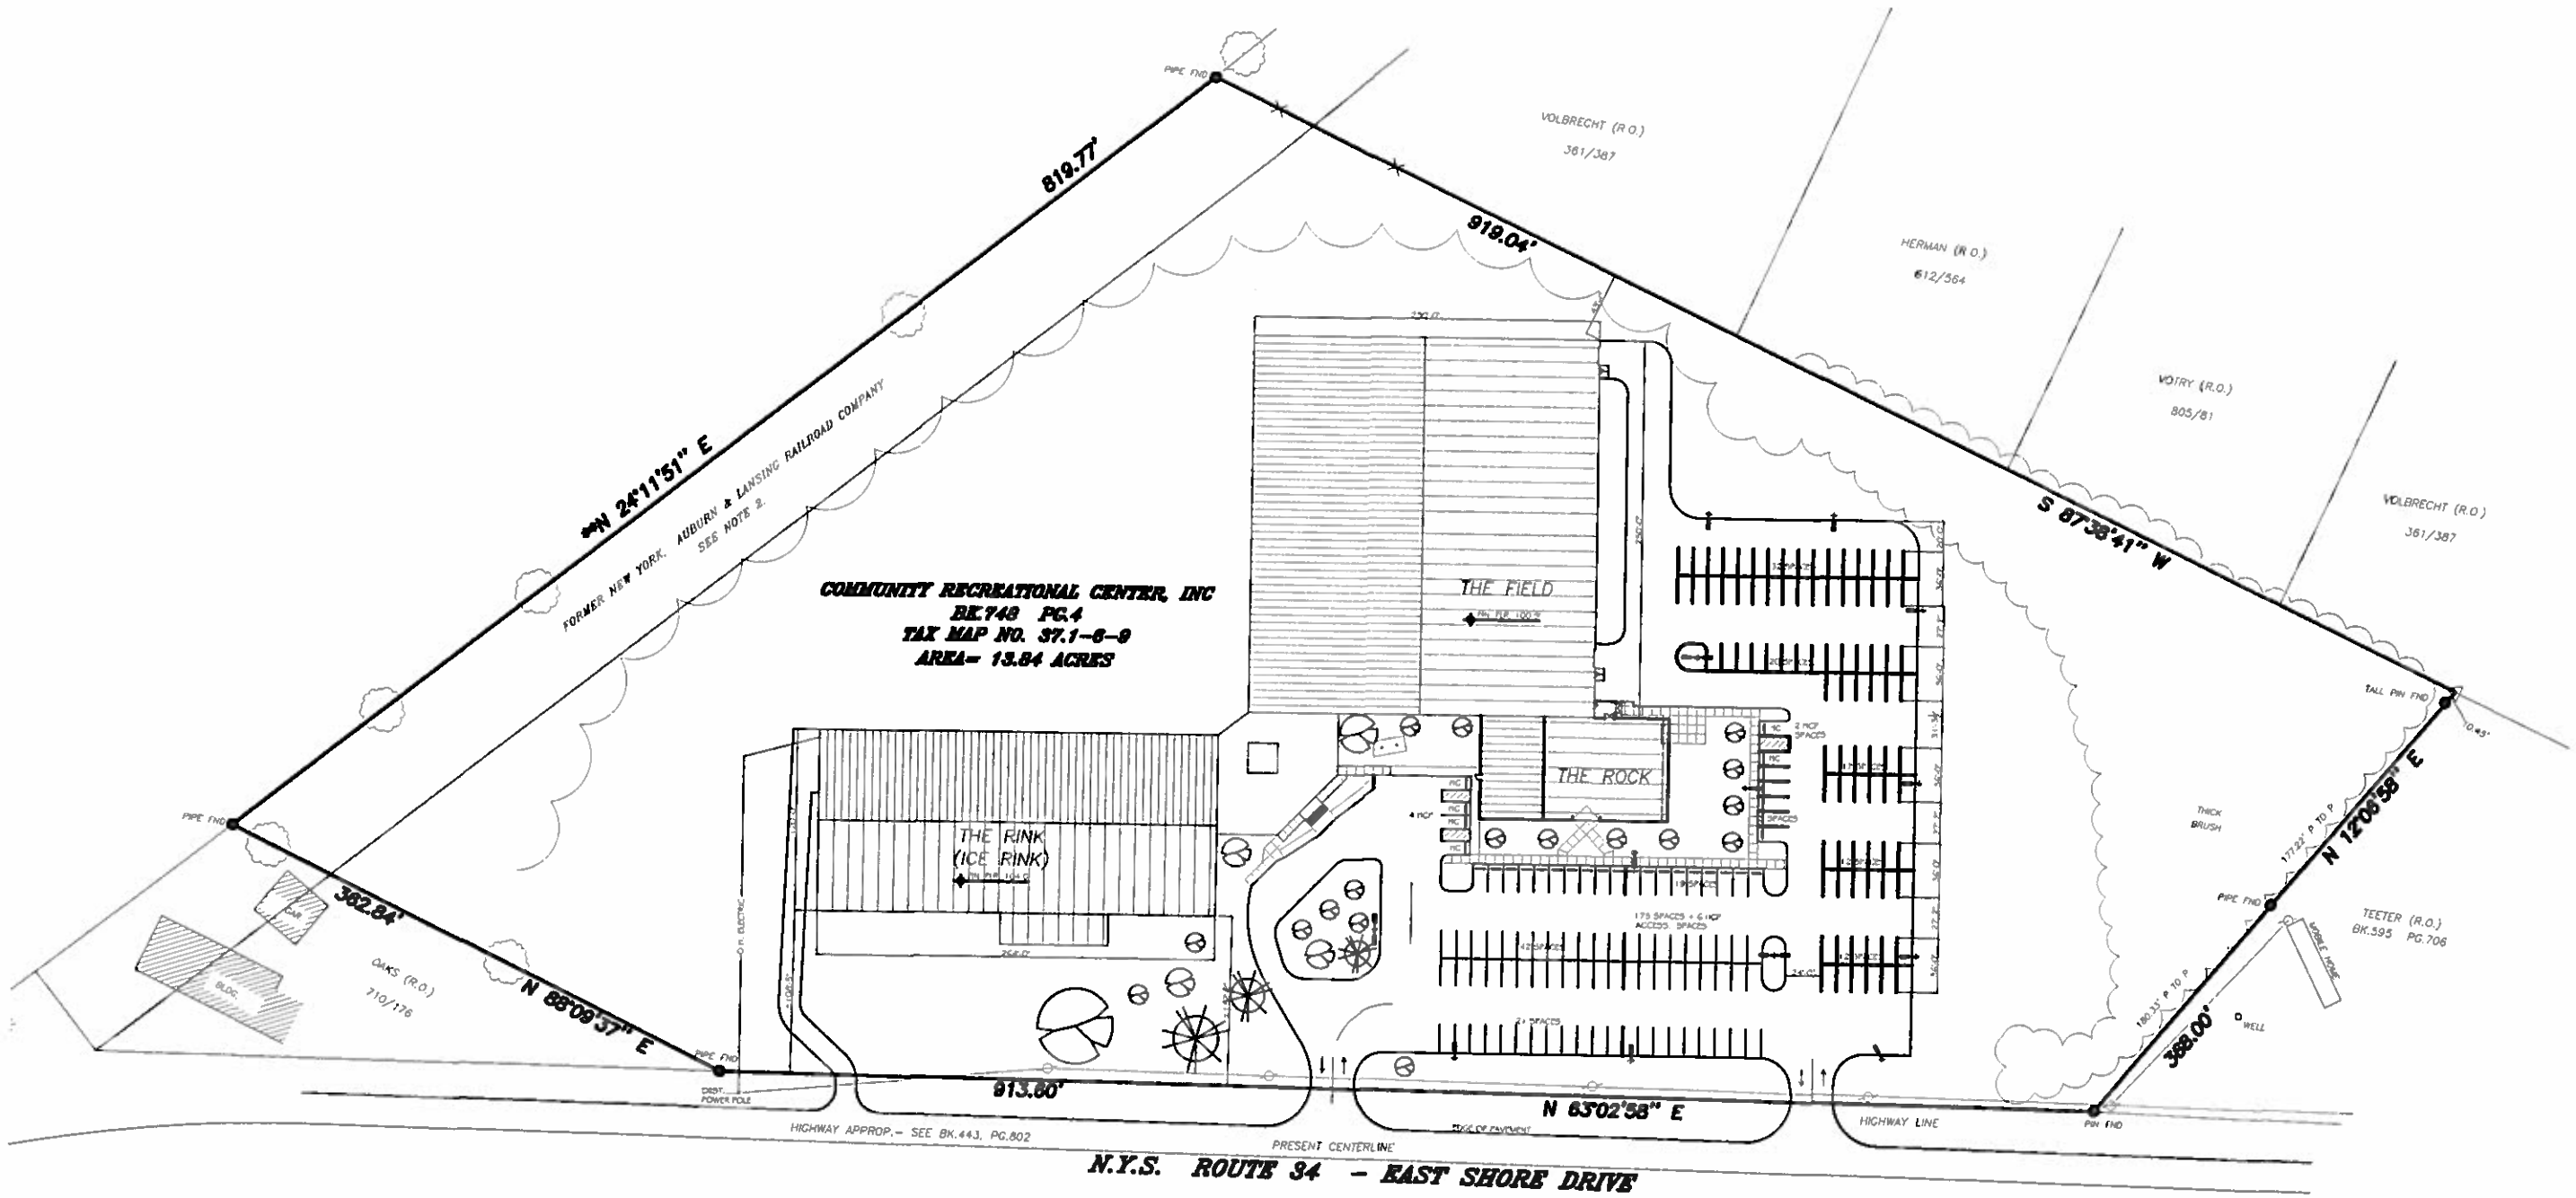

PROPOSED SITE PLAN
1"=40'-0"

NORTH

REACH WORKS

REACH WORKS ROCK CLIMBING FACILITY
LANSING RECREATION FACILITY
EAST SHORE DRIVE, LANSING, NY

GEORGE W. BREUHAUS, ARCHITECT
850 DANBY ROAD SUITE 220
ITHACA, NEW YORK 14850
TEL: 607-257-5348

PROJ.NO: 16 - 27
SCALE: AS NOTED
DRAWN: BREUHAUS
DATE: 8 SEPT 2016

PROPOSED SITE PLAN

SITE-2

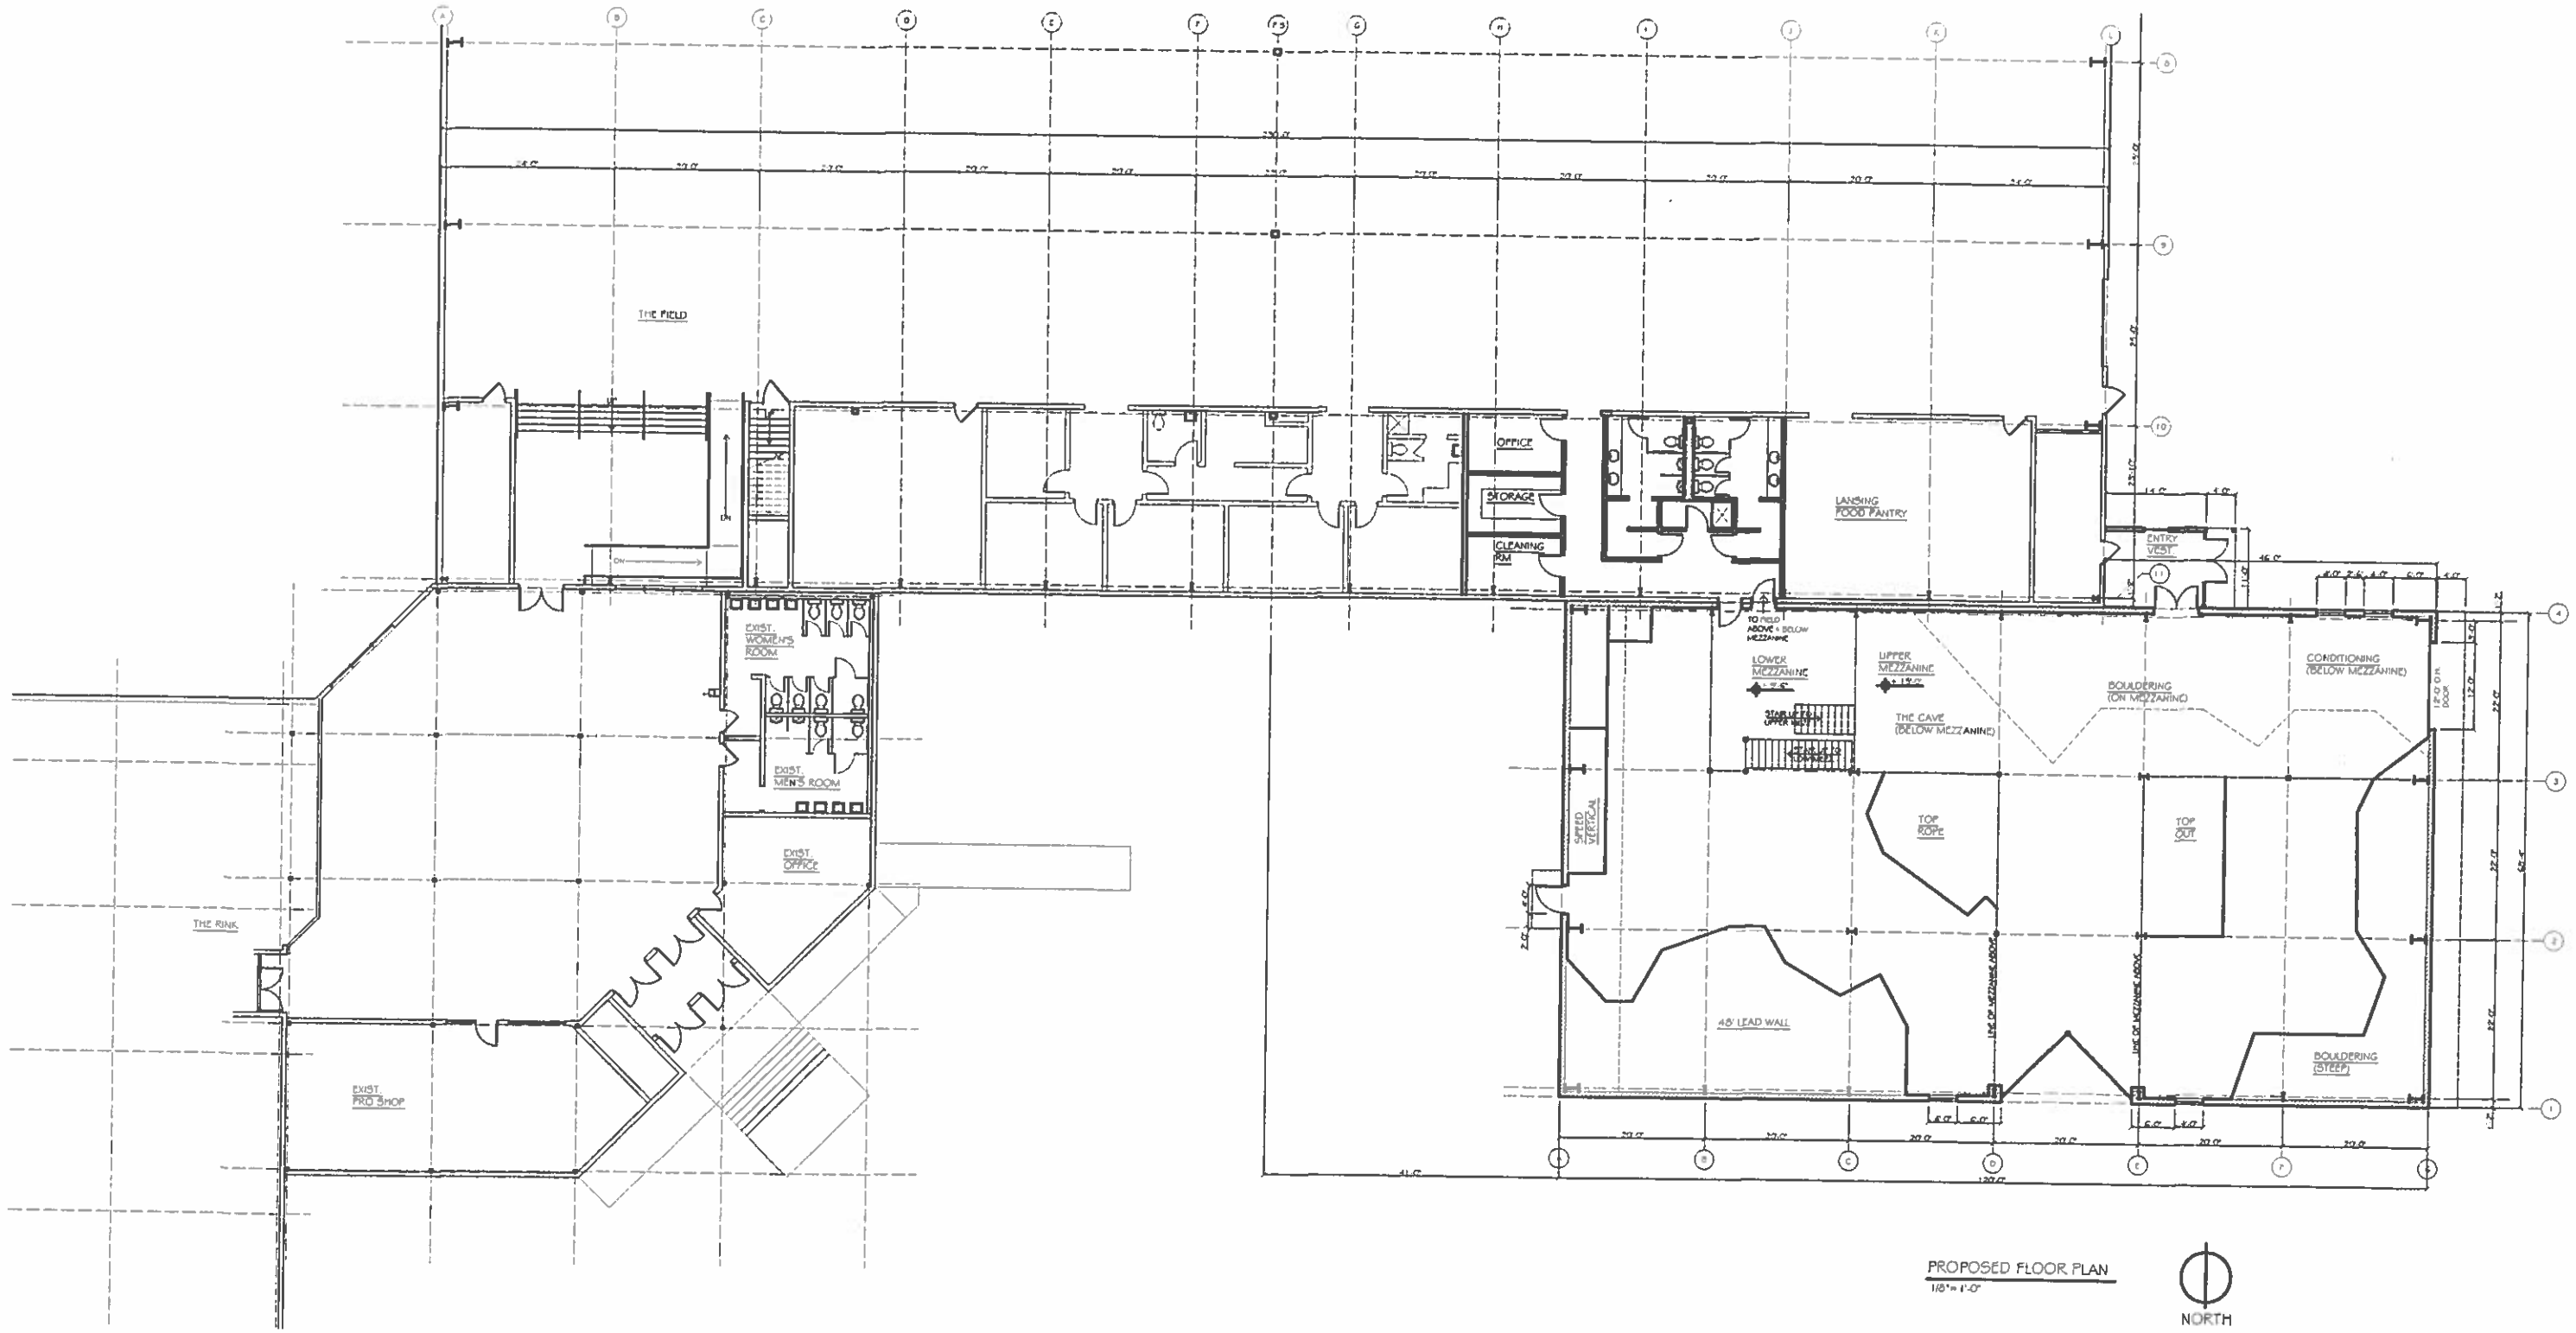

PROPOSED FLOOR PLAN
1/8" = 1'-0"

REACH WORKS

TEL: 607-257-8348

REACH WORKS ROCK CLIMBING FACILITY
LANSING RECREATION FACILITY
EAST SHORE DRIVE, LANSING, NY

GEORGE W. BREUHAUS, ARCHITECT
850 DANBY ROAD SUITE 220
ITHACA, NEW YORK 14850

PROJ.NO: 16 - 27

SCALE: AS NOTED

DRAWN: BREUHAUS

DATE: 8 SEPT 2016

PROPOSED FLOOR PLAN

A-1

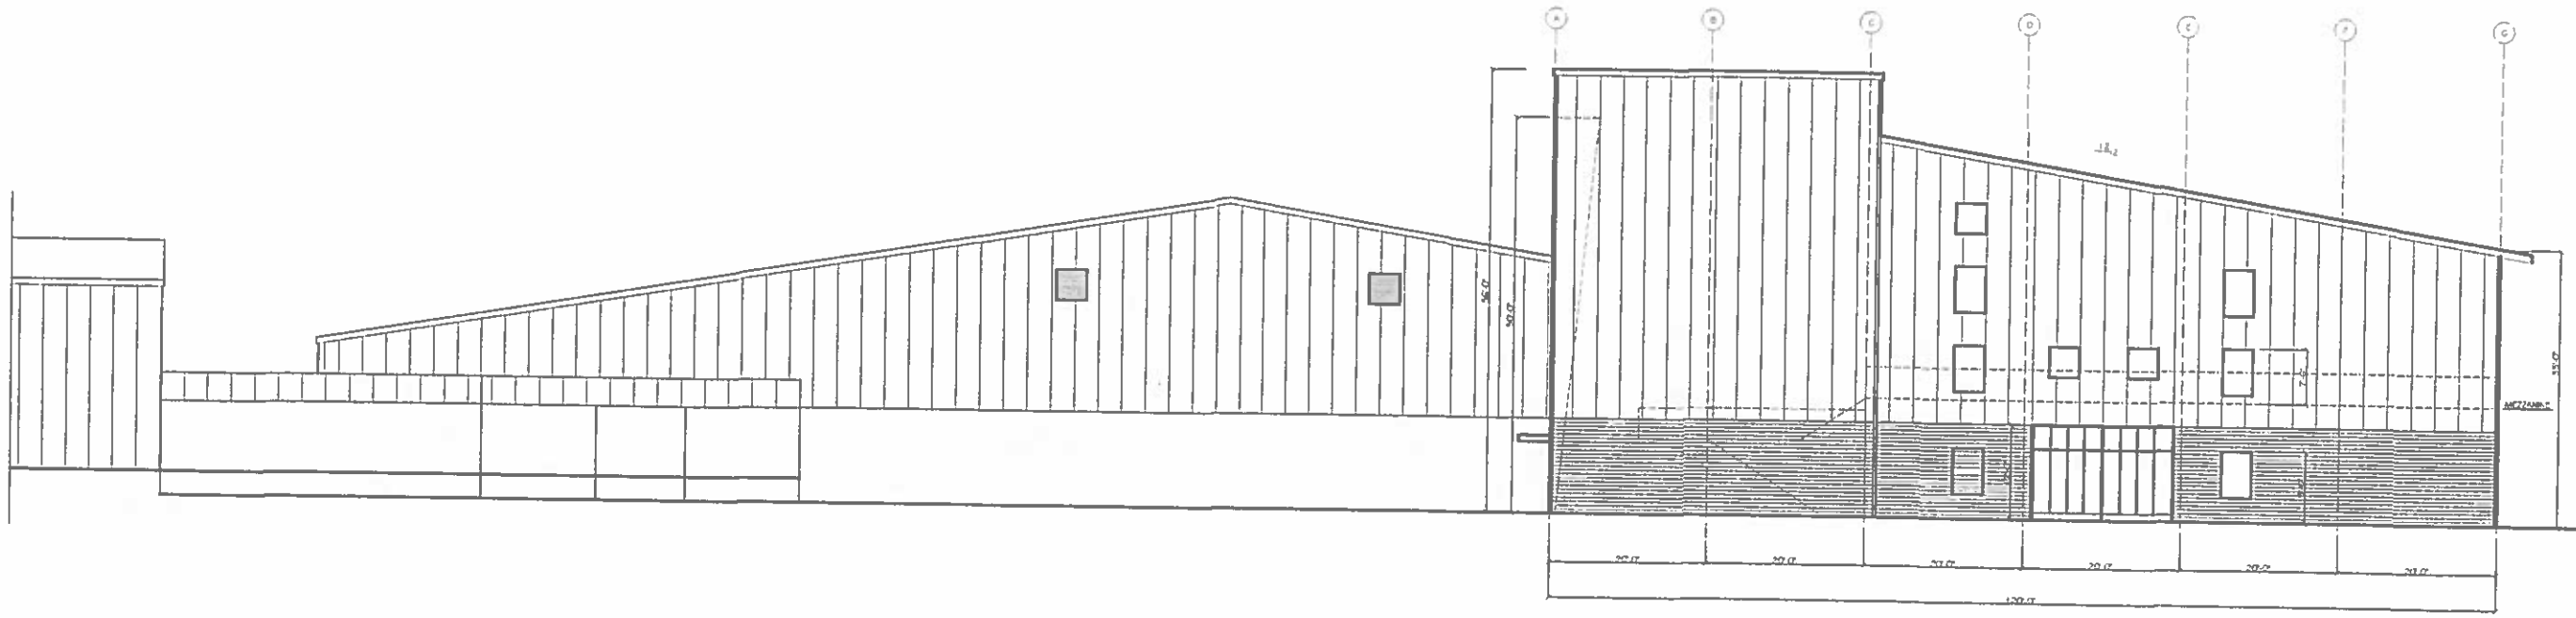

NORTH ELEVATION
1/8" = 1'-0"

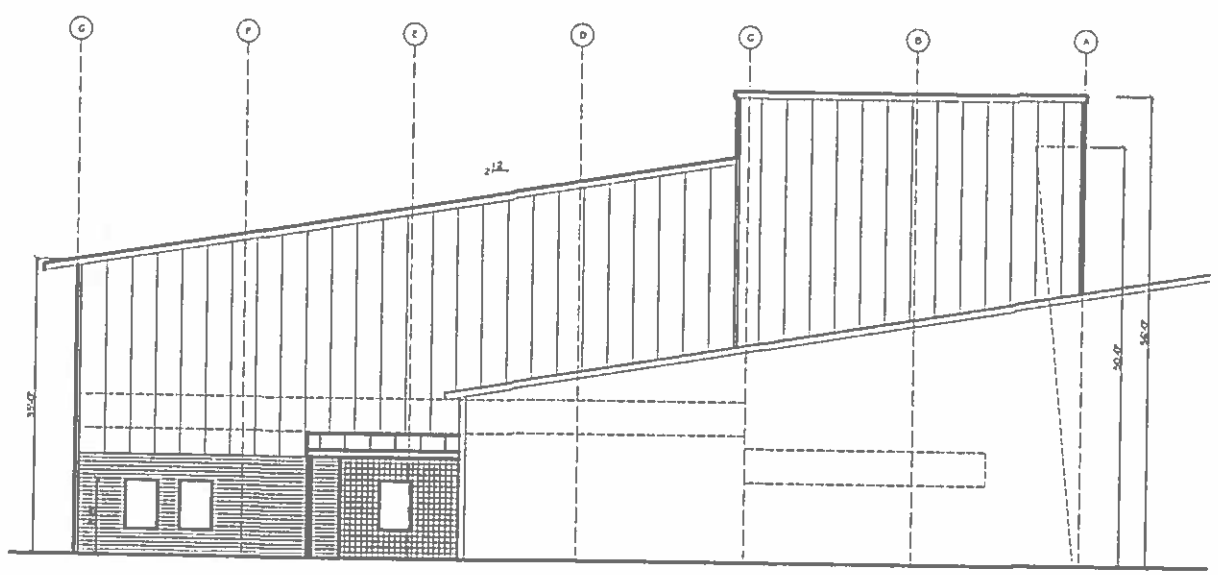

SOUTH ELEVATION
1/8" = 1'-0"

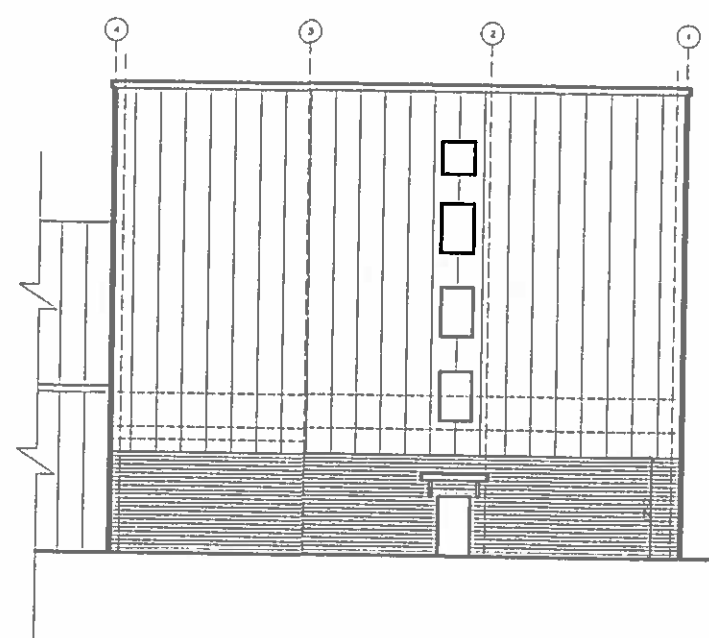

EAST ELEVATION
1/8" = 1'-0"

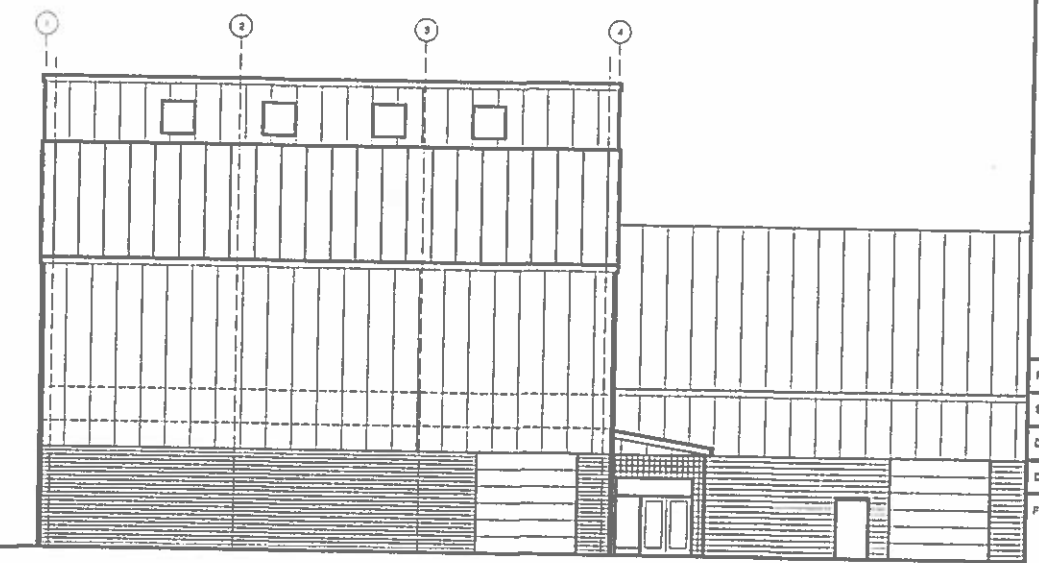

WEST ELEVATION
1/8" = 1'-0"

REACH WORKS

REACH WORKS ROCK CLIMBING FACILITY
LANSING RECREATION FACILITY
EAST SHORE DRIVE, LANSING, NY

GEORGE W. BREUHAUS, ARCHITECT
950 DANBY ROAD, SUITE 239
ITHACA, NEW YORK, 14850
TEL: 607-257-8348

PROJ.NO: 16 - XX

SCALE: AS NOTED

DRAWN: BREUHAUS

DATE: 8 SEPT 2016

FLOOR PLAN

A-2