# Village Solars Master Plan - Proposed Revision
2/5/2015

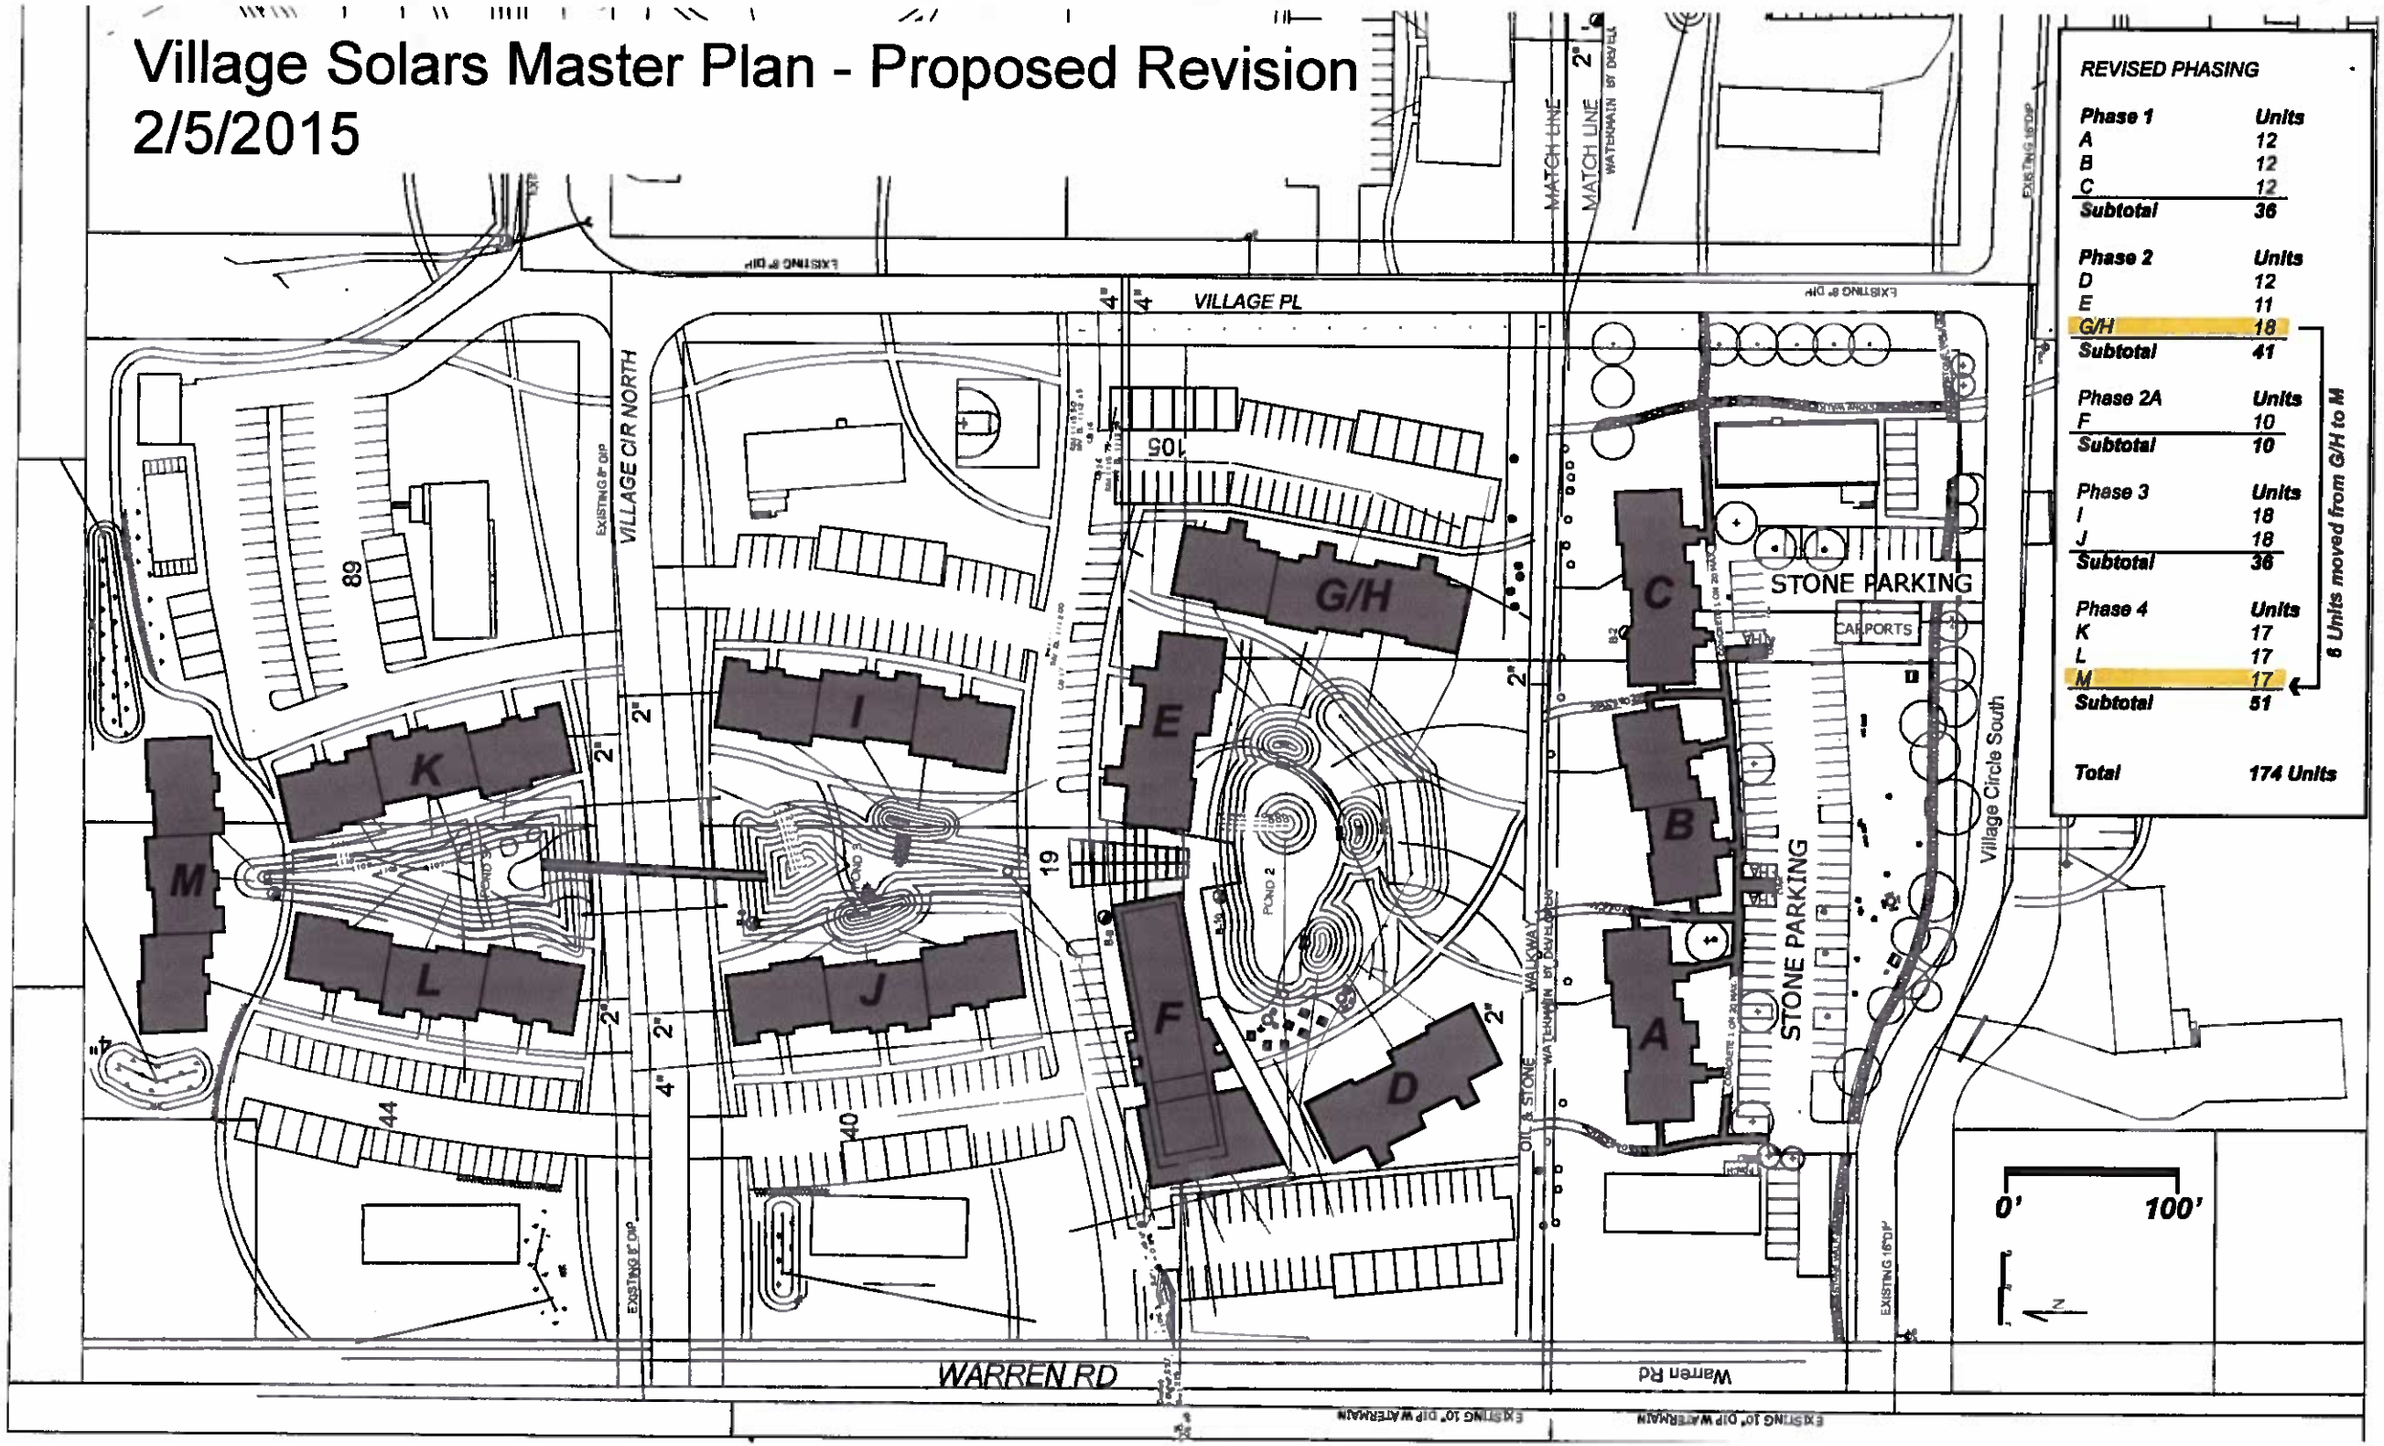


**REVISED PHASING**

| Phase 1 | Units |
|---|---|
| A | 12 |
| B | 12 |
| C | 12 |
| Subtotal | 36 |

| Phase 2 | Units |
|---|---|
| D | 12 |
| E | 11 |
| G/H | 18 |
| Subtotal | 41 |

| Phase 2A | Units |
|---|---|
| F | 10 |
| Subtotal | 10 |

| Phase 3 | Units |
|---|---|
| I | 18 |
| J | 18 |
| Subtotal | 36 |

| Phase 4 | Units |
|---|---|
| K | 17 |
| L | 17 |
| M | 17 |
| Subtotal | 51 |

| Total | 174 Units |
|---|---|

8 Units moved from G/H to M