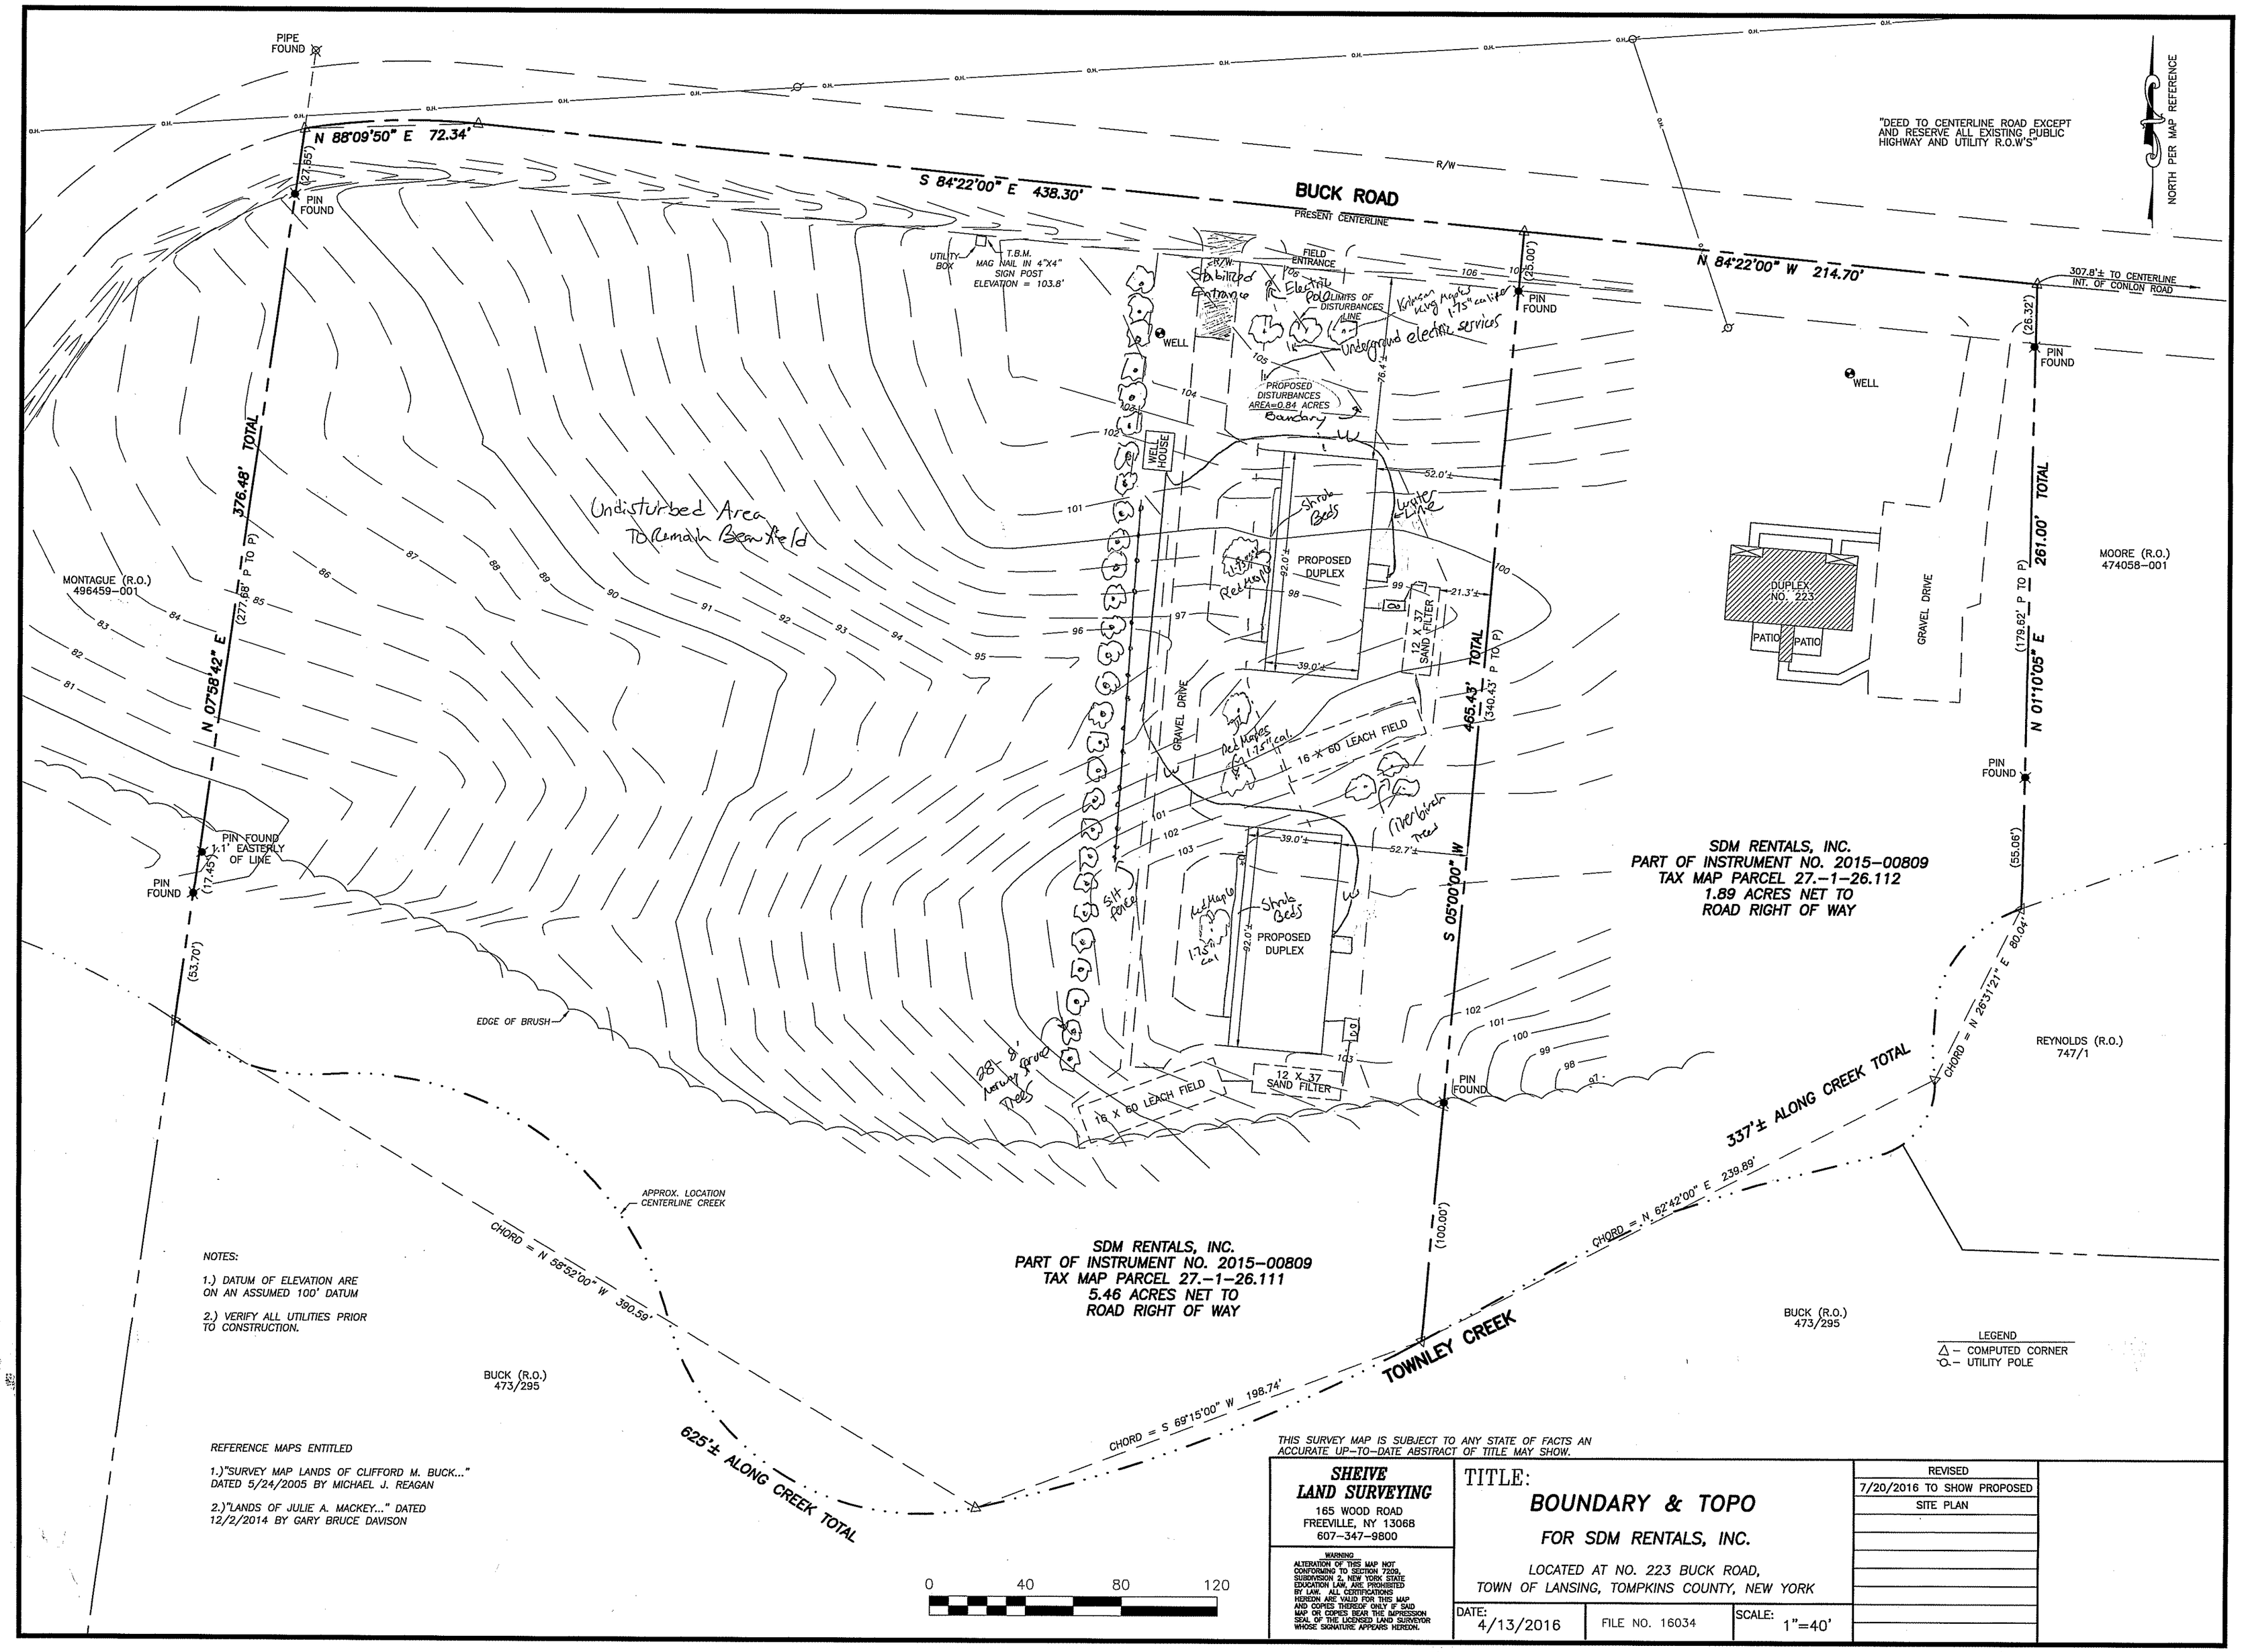

NOTES:

1.) DATUM OF ELEVATION ARE ON AN ASSUMED 100' DATUM

2.) VERIFY ALL UTILITIES PRIOR TO CONSTRUCTION.

REFERENCE MAPS ENTITLED

1.)"SURVEY MAP LANDS OF CLIFFORD M. BUCK..." DATED 5/24/2005 BY MICHAEL J. REAGAN

2.)"LANDS OF JULIE A. MACKEY..." DATED 12/2/2014 BY GARY BRUCE DAVISON

THIS SURVEY MAP IS SUBJECT TO ANY STATE OF FACTS AN ACCURATE UP-TO-DATE ABSTRACT OF TITLE MAY SHOW.

SHEIVE LAND SURVEYING
165 WOOD ROAD
FREEVILLE, NY 13068
607-347-9800

WARNING
ALTERATION OF THIS MAP NOT CONFORMING TO SECTION 7209, SUBDIVISION 2, NEW YORK STATE EDUCATION LAW, ARE PROHIBITED BY LAW. ALL CERTIFICATIONS HEREON ARE VALID FOR THIS MAP AND COPIES THEREOF ONLY IF SAID MAP OR COPIES BEAR THE IMPRESSION SEAL OF THE LICENSED LAND SURVEYOR WHOSE SIGNATURE APPEARS HEREON.

TITLE:
BOUNDARY & TOPO
FOR SDM RENTALS, INC.
LOCATED AT NO. 223 BUCK ROAD,
TOWN OF LANSING, TOMPKINS COUNTY, NEW YORK

DATE: 4/13/2016 | FILE NO. 16034 | SCALE: 1"=40'

REVISED
7/20/2016 TO SHOW PROPOSED SITE PLAN