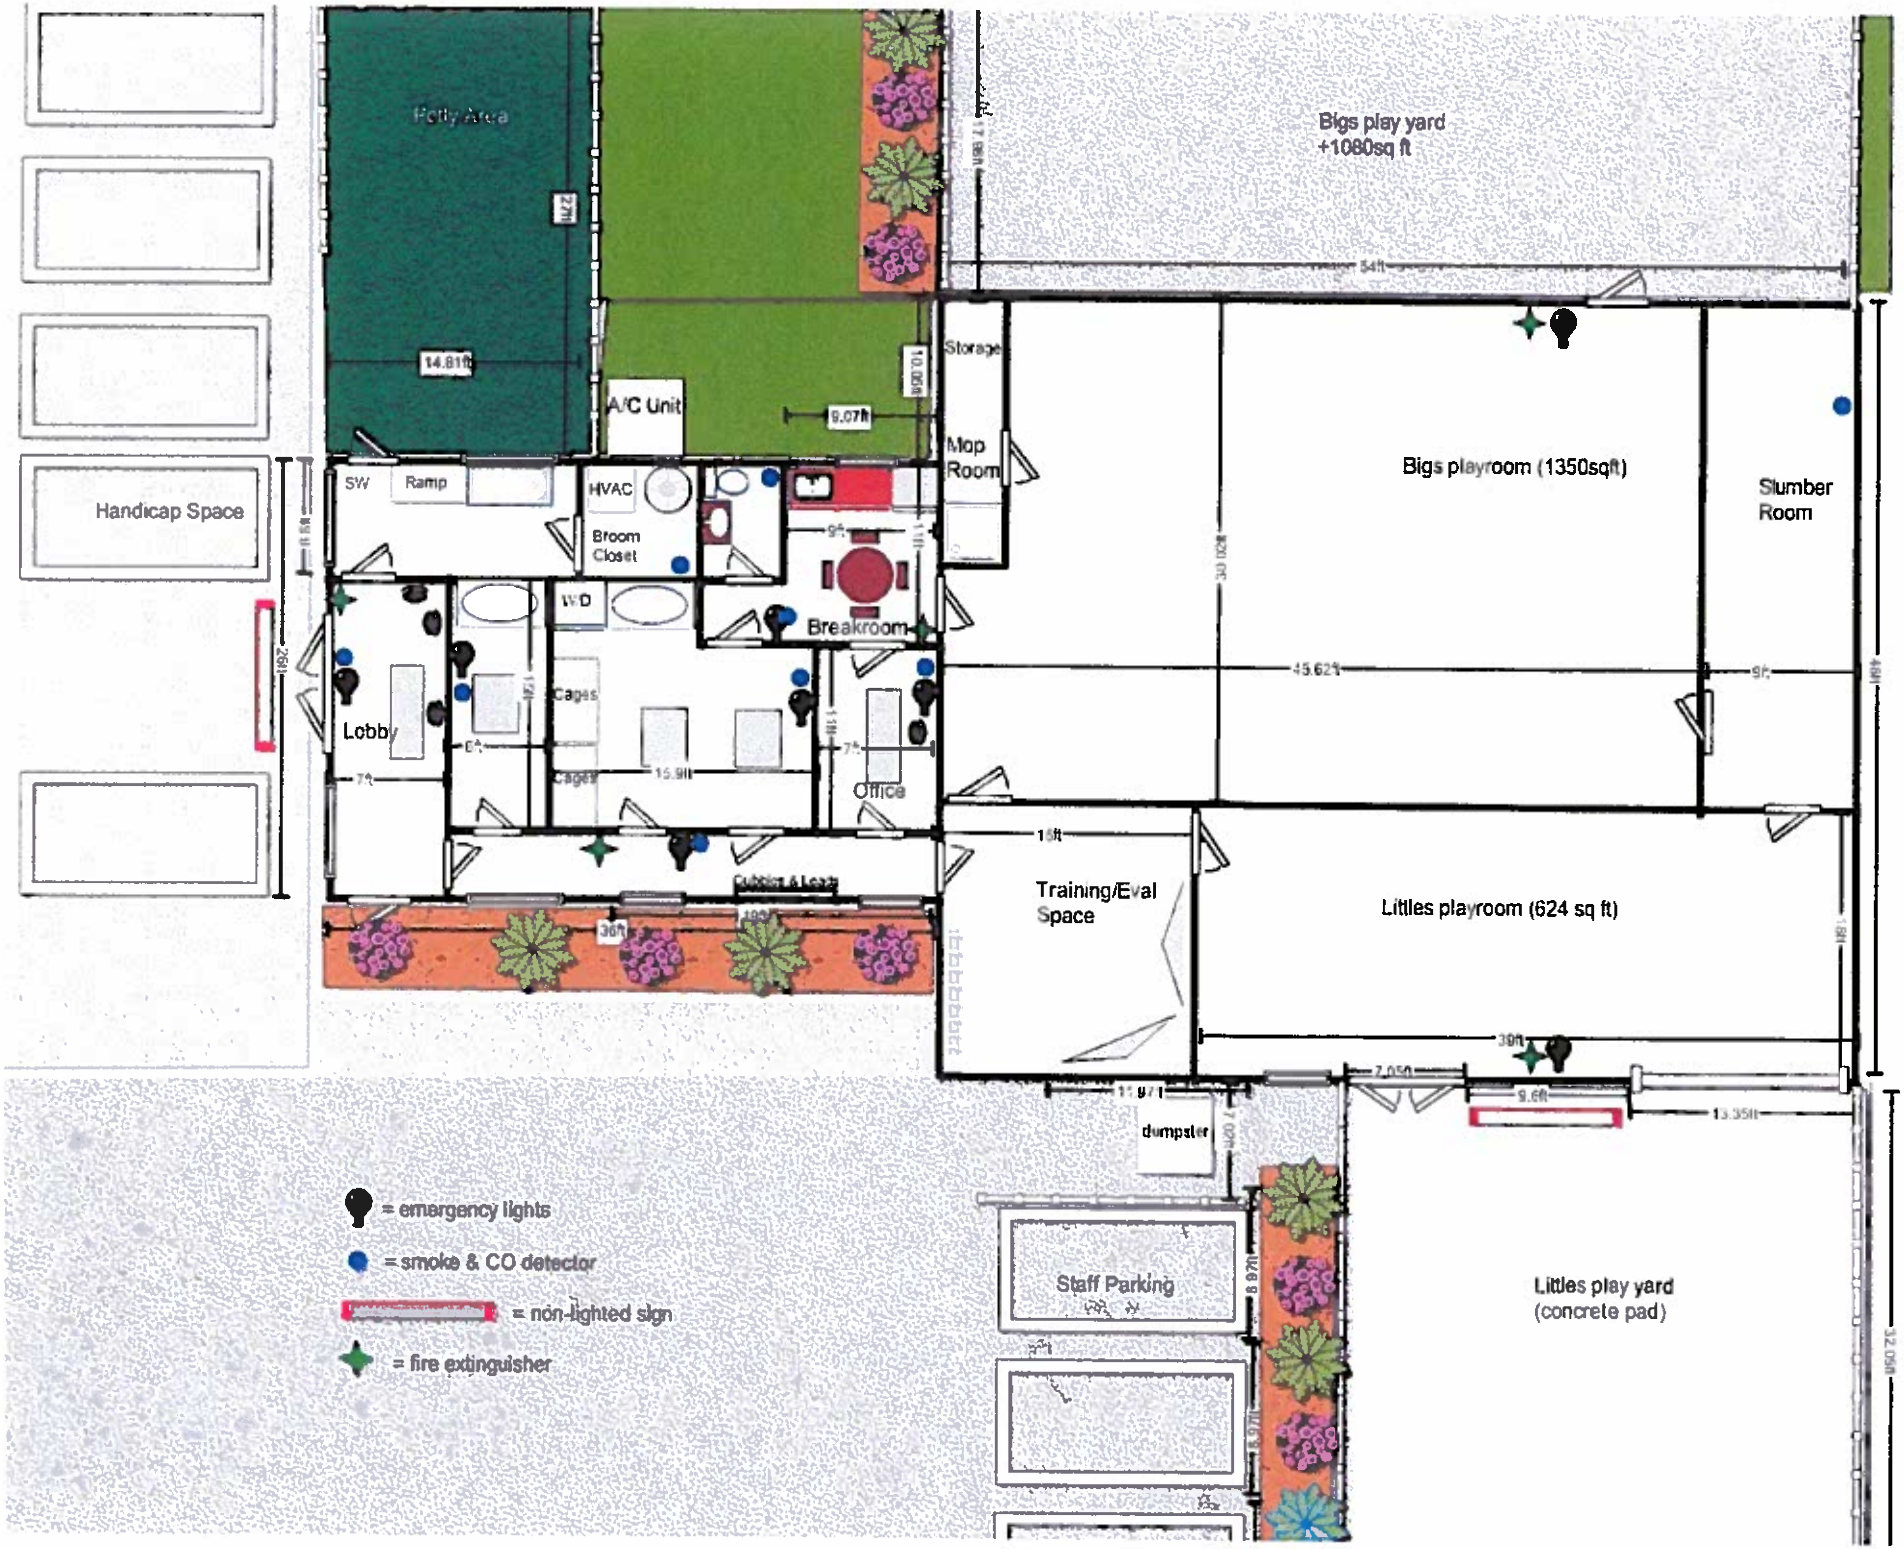
Party Area
Bigs play yard
+1080sq ft
54ft
14.81ft
A/C Unit
9.07ft
Storage
Map Room
Bigs playroom (1350sqft)
Slumber Room
Handicap Space
SW
Ramp
HVAC
Broom Closet
WD
Breakroom
45.62ft
Lobby
Cages
Office
15.9ft
Training/Eval Space
Littles playroom (624 sq ft)
dumpster
Staff Parking
Littles play yard
(concrete pad)
= emergency lights
= smoke & CO detector
= non-lighted sign
= fire extinguisher